STABLES – FLOOR PLAN

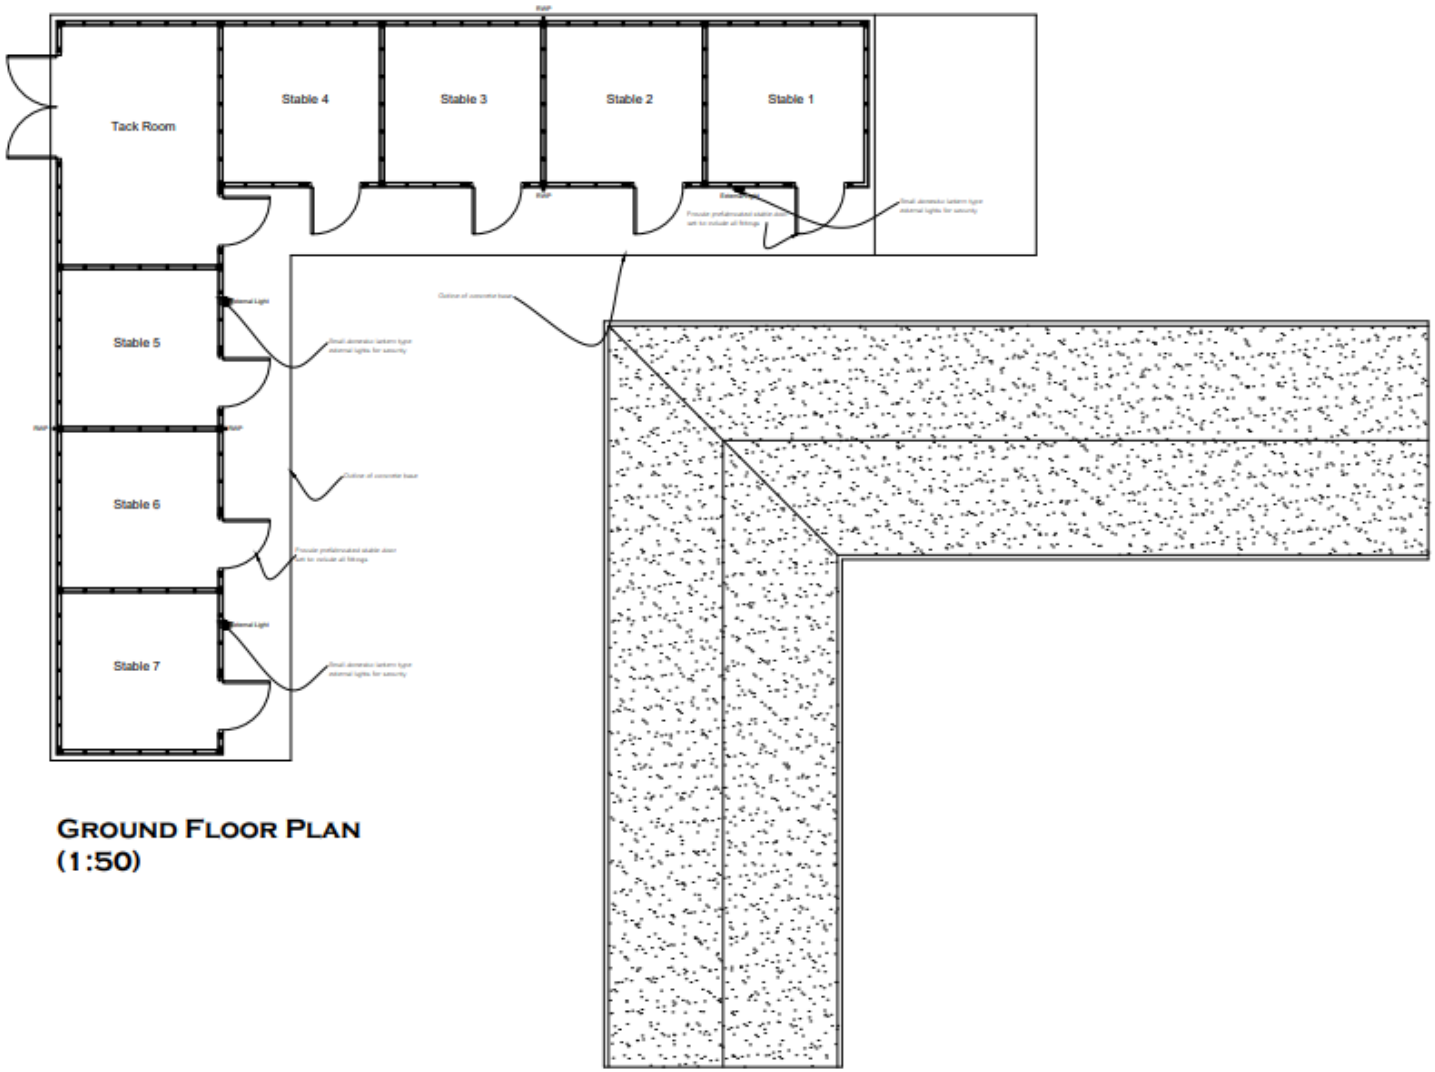

GROUND FLOOR PLAN
(1:50)

ROOF PLAN
(1:50)