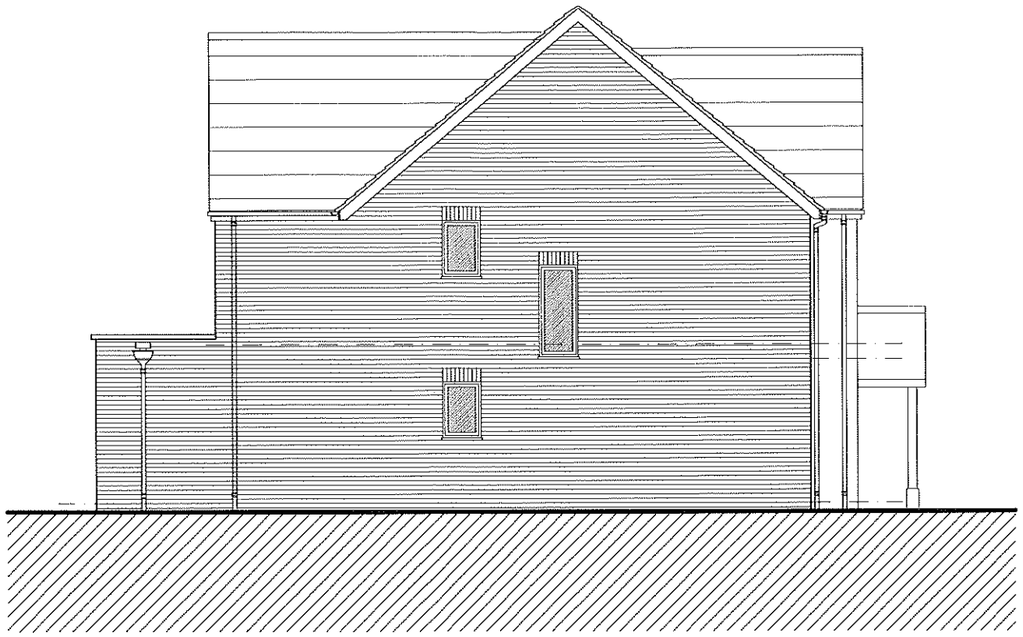

South East Elevation

North East Elevation

North West Elevation

South West Elevation

NOTES:
1. This drawing is copyright of Larkham Design Ltd and must not be used without their permission.
2. This drawing has been produced to support a planning application and should not be used for any other purpose

Metres
0 1 2 3 4 5

Scale Bar (1:100 at A3)

Rev	Amendment	Date
	Planning Issue	

LARKHAM DESIGN LTD
ARCHITECTURAL SERVICES
Field View Barn, Longbridge, Salisbury, Wilts. SP4 6RS
Tel: 01722 322193 info@larkhamdesign.co.uk
www.larkhamdesign.co.uk

Client & Project Address:

Oak Meadow
Bishops Wood Road,
Mislingford,
Fareham.
PO17 5AT

Project Description:

Proposed 3No Dwellings

Drawing Title:

Proposed Elevations Unit 1

Scale: 1:100 at A3

Drawing Ref: 0881/PL/103

Rev:

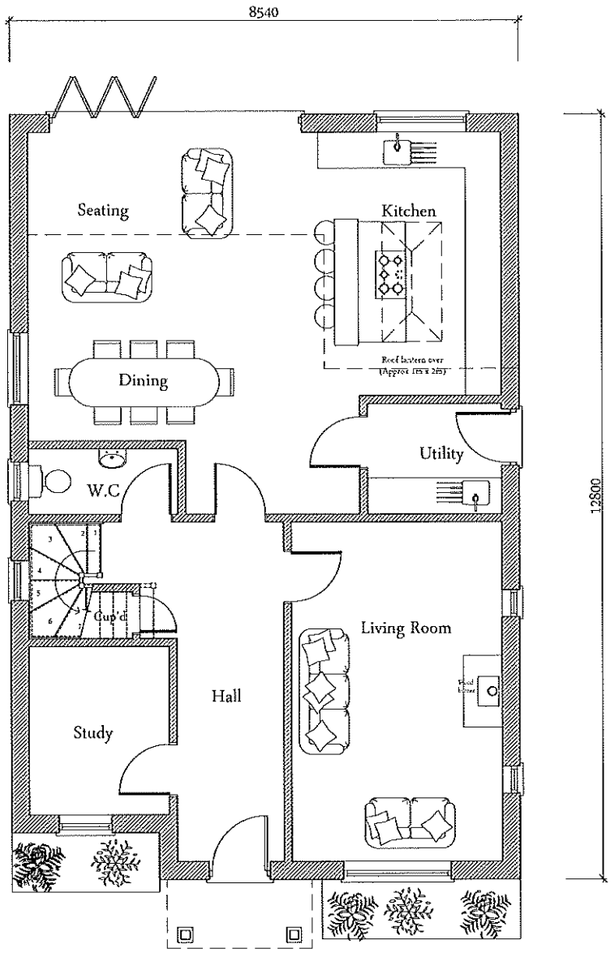

Ground Floor Plan

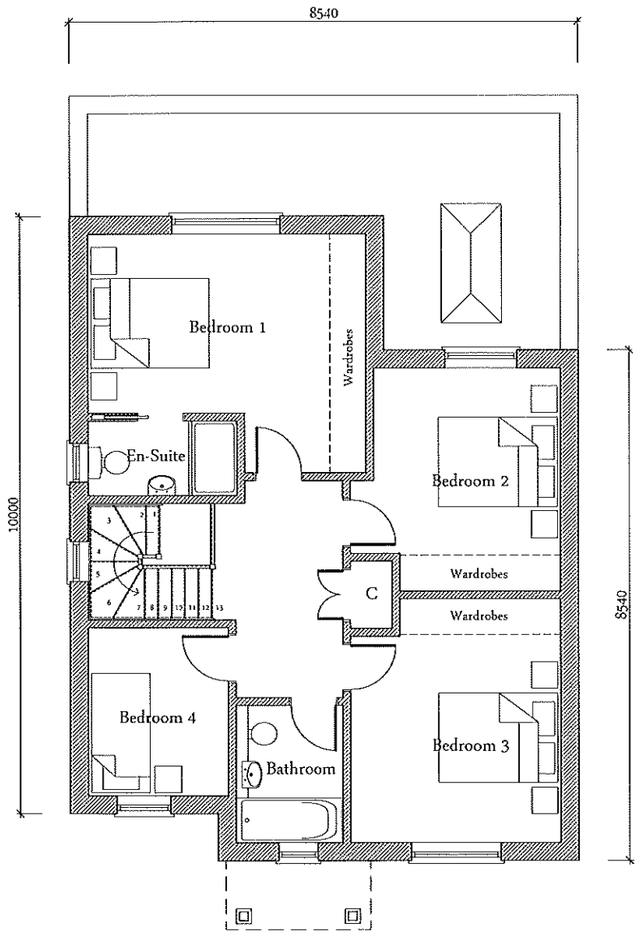

First Floor Plan

NOTES:

1. This drawing is copyright of Larkham Design Ltd and must not be used without their permission
2. This drawing has been produced to support a planning application and should not be used for any other purpose

N

Metres

0 1 2 3 4 5

Scale Bar (1:100 at A3)

Rev	Amendment	Date
	Planning Issue	

LARKHAM DESIGN LTD
ARCHITECTURAL SERVICES
Field View Barn, Longbridge, Salisbury, Wilts. SP4 6RS
Tel: 01722 322193 info@larkhamdesign.co.uk
www.larkhamdesign.co.uk

Client & Project Address:

Oak Meadow
Bishops Wood Road,
Mislingford,
Fareham.
PO17 5AT

Project Description:

Proposed 3No Dwellings

Drawing Title:

Proposed Floor Plans
Unit 1

Scale: 1:100 at A3

Drawing Ref: 0881/PL/102

Rev:

South East Elevation

North East Elevation

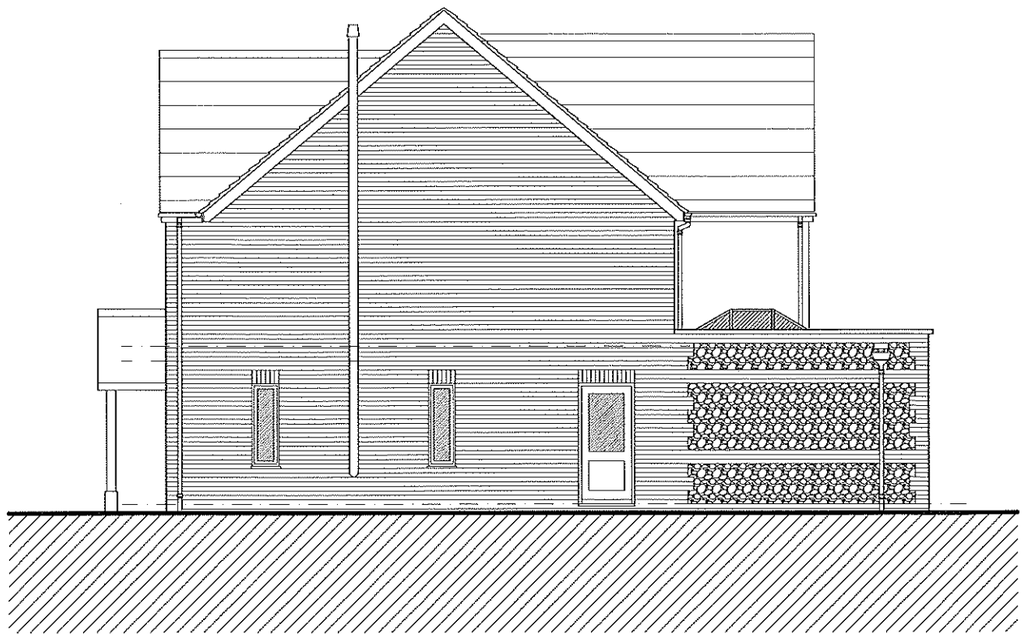

North West Elevation

South West Elevation

NOTES:

1. This drawing is copyright of Larkham Design Ltd and must not be used without their permission.
2. This drawing has been produced to support a planning application and should not be used for any other purpose

Metres
0 1 2 3 4 5

Scale Bar (1:100 at A3)

Rev	Amendment	Date
	Planning Issue	

LARKHAM DESIGN LTD
ARCHITECTURAL SERVICES
Field View Barn, Longhedge, Salisbury, Wilts. SP4 6RS
Tel: 01722 322193 info@larkhamdesign.co.uk
www.larkhamdesign.co.uk

Client & Project Address:

Oak Meadow
Bishops Wood Road,
Mislingford,
Fareham.
PO17 5AT

Project Description:

Proposed 3No Dwellings

Drawing Title:

Proposed Elevations
Unit 2

Scale: 1:100 at A3

Drawing Ref: 0881/PL/105

Rev:

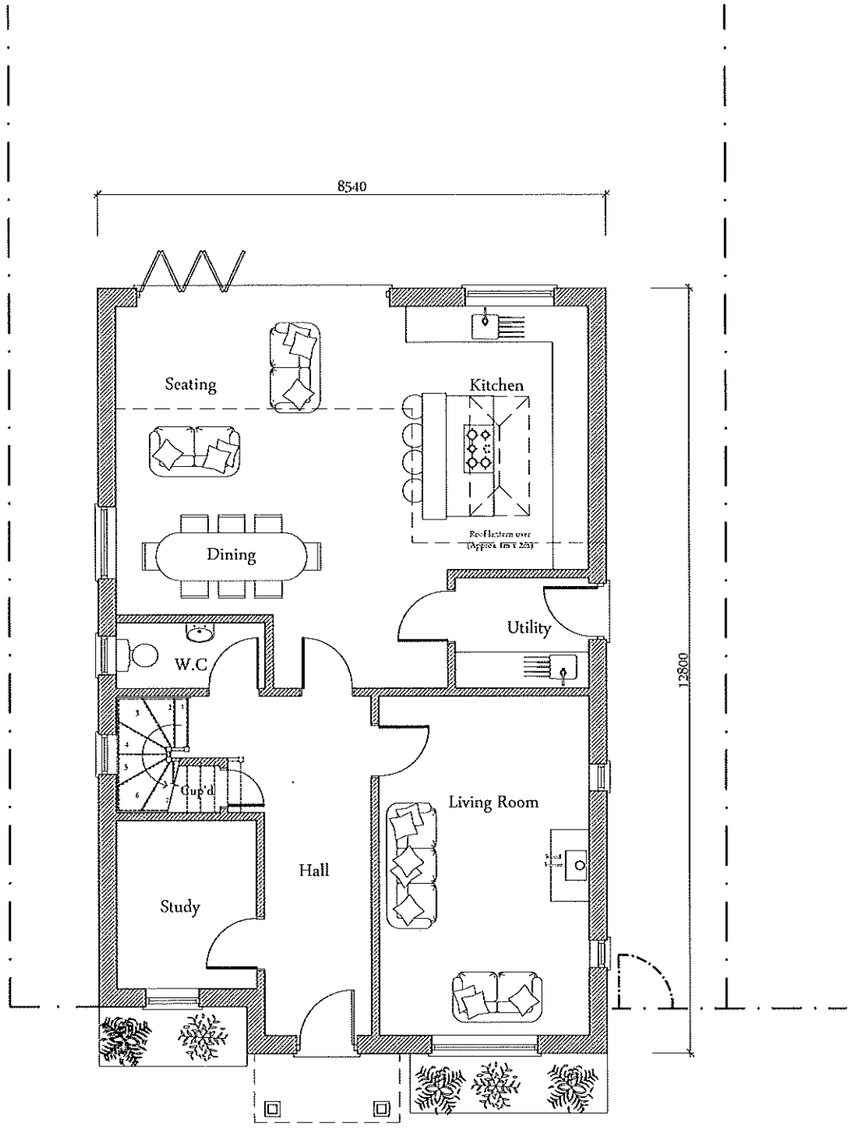

Ground Floor Plan

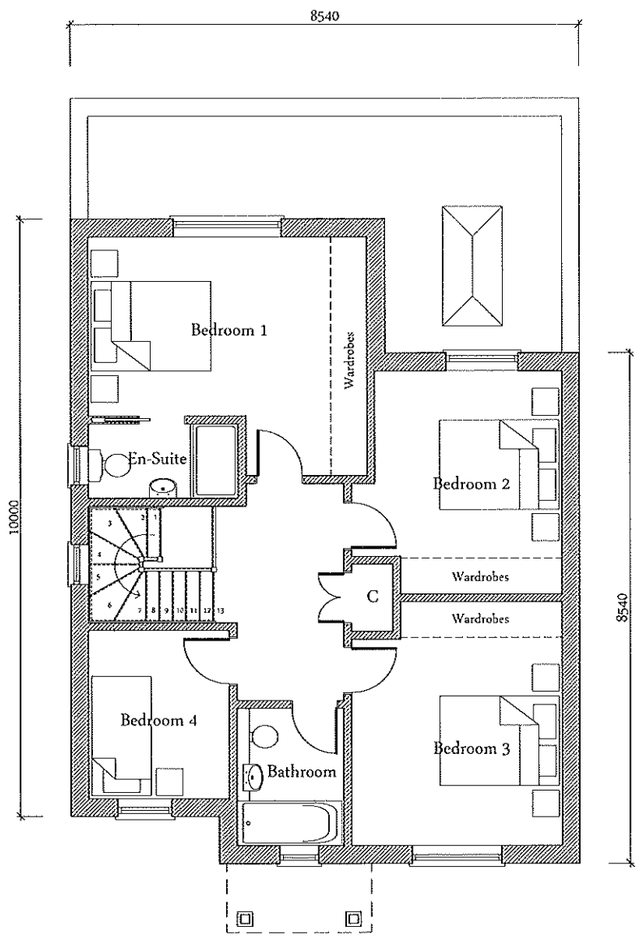

First Floor Plan

NOTES:

1. This drawing is copyright of Larkham Design Ltd and must not be used without their permission.
2. This drawing has been produced to support a planning application and should not be used for any other purpose

N

Metres
0 1 2 3 4 5

Scale Bar (1:100 at A3)

Rev	Amendment	Date
	Planning Issue	

LARKHAM DESIGN LTD
ARCHITECTURAL SERVICES
Field View Barn, Lorghedge, Salisbury, Wilts. SP4 6BS
Tel: 01722 322193 info@larkhamdesign.co.uk
www.larkhamdesign.co.uk

Client & Project Address:

Oak Meadow
Bishops Wood Road,
Mislingford,
Fareham.
PO17 5AT

Project Description:

Proposed 3No Dwellings

Drawing Title:

Proposed Floor Plans
Unit 2

Scale: 1:100 at A3

Drawing Ref: 0881/PL/104

Rev:

South East Elevation

North East Elevation

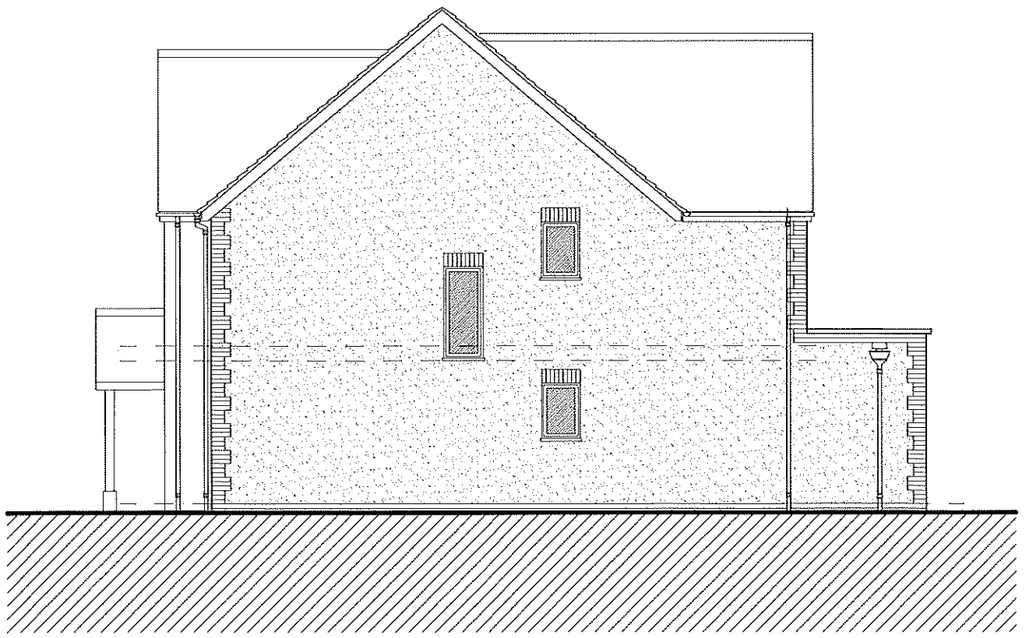

North West Elevation

South West Elevation

NOTES:

1. This drawing is copyright of Larkham Design Ltd and must not be used without their permission.
2. This drawing has been produced to support a planning application and should not be used for any other purpose.

Metres

0 1 2 3 4 5

Scale Bar (1:100 at A3)

Rev	Amendment	Date
	Planning Issue	

LARKHAM DESIGN LTD
ARCHITECTURAL SERVICES
Field View Barn, Lorgbridge, Salisbury, Wilts. SP4 6RS
Tel: 01722 322193 info@larkhamdesign.co.uk
www.larkhamdesign.co.uk

Client & Project Address:

Oak Meadow
Bishops Wood Road,
Mislingford,
Fareham.
PO17 5AT

Project Description:

Proposed 3No Dwellings

Drawing Title:

Proposed Elevations Unit 3

Scale: 1:100 at A3

Drawing Ref: 0881/PL/107

Rev:

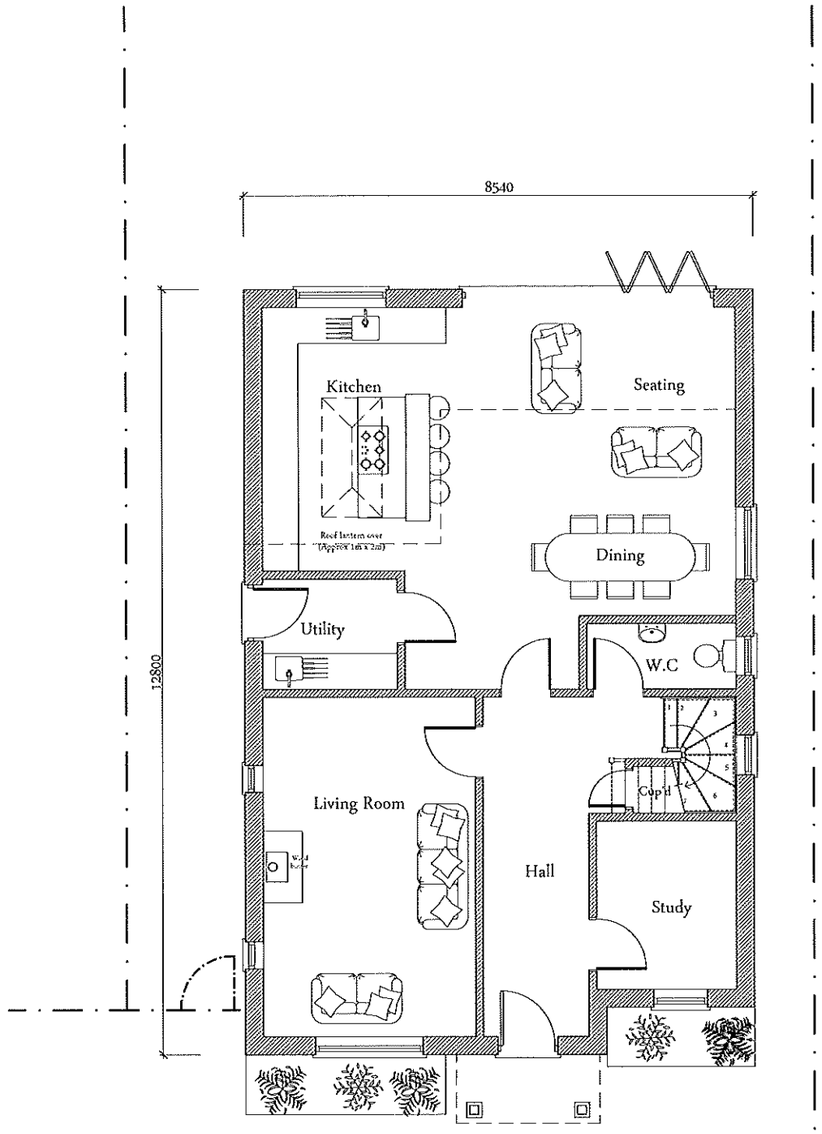

Ground Floor Plan

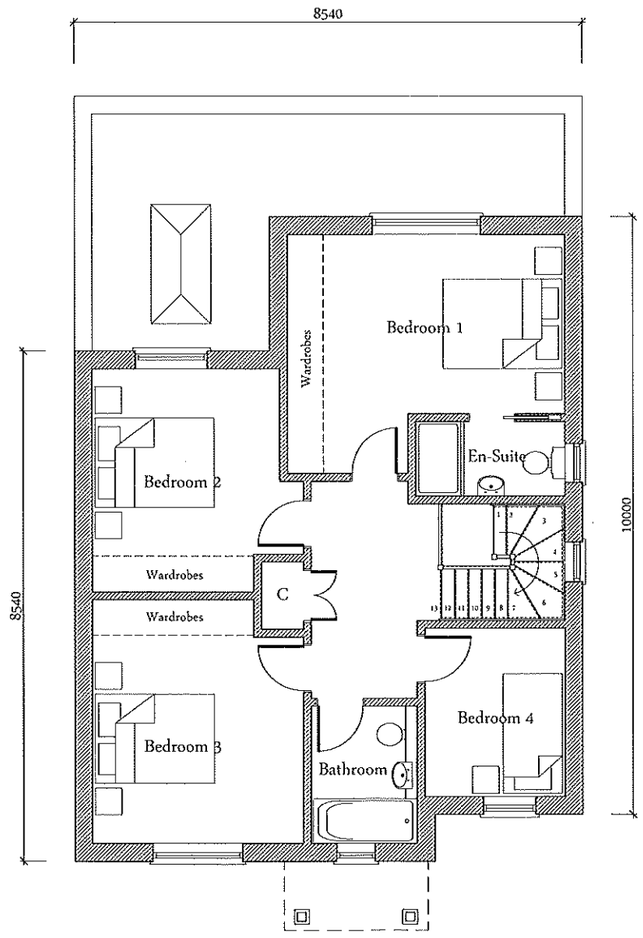

First Floor Plan

NOTES:

1. This drawing is copyright of Larkham Design Ltd and must not be used without their permission.
2. This drawing has been produced to support a planning application and should not be used for any other purpose

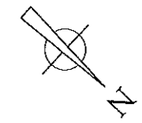

Metres

0 1 2 3 4 5

Scale Bar (1:100 at A3)

Rev	Amendment	Date
	Planning Issue	

LARKHAM DESIGN LTD
ARCHITECTURAL SERVICES
Field View Barn, Longhedge, Salisbury, Wilts. SP4 6BS
Tel: 01722 322193 info@larkhamdesign.co.uk
www.larkhamdesign.co.uk

Client & Project Address:

Oak Meadow
Bishops Wood Road,
Mislingford,
Fareham.
PO17 5AT

Project Description:

Proposed 3No Dwellings

Drawing Title:

Proposed Floor Plans
Unit 3

Scale: 1:100 at A3

Drawing Ref: 0881/PL/106

Rev: